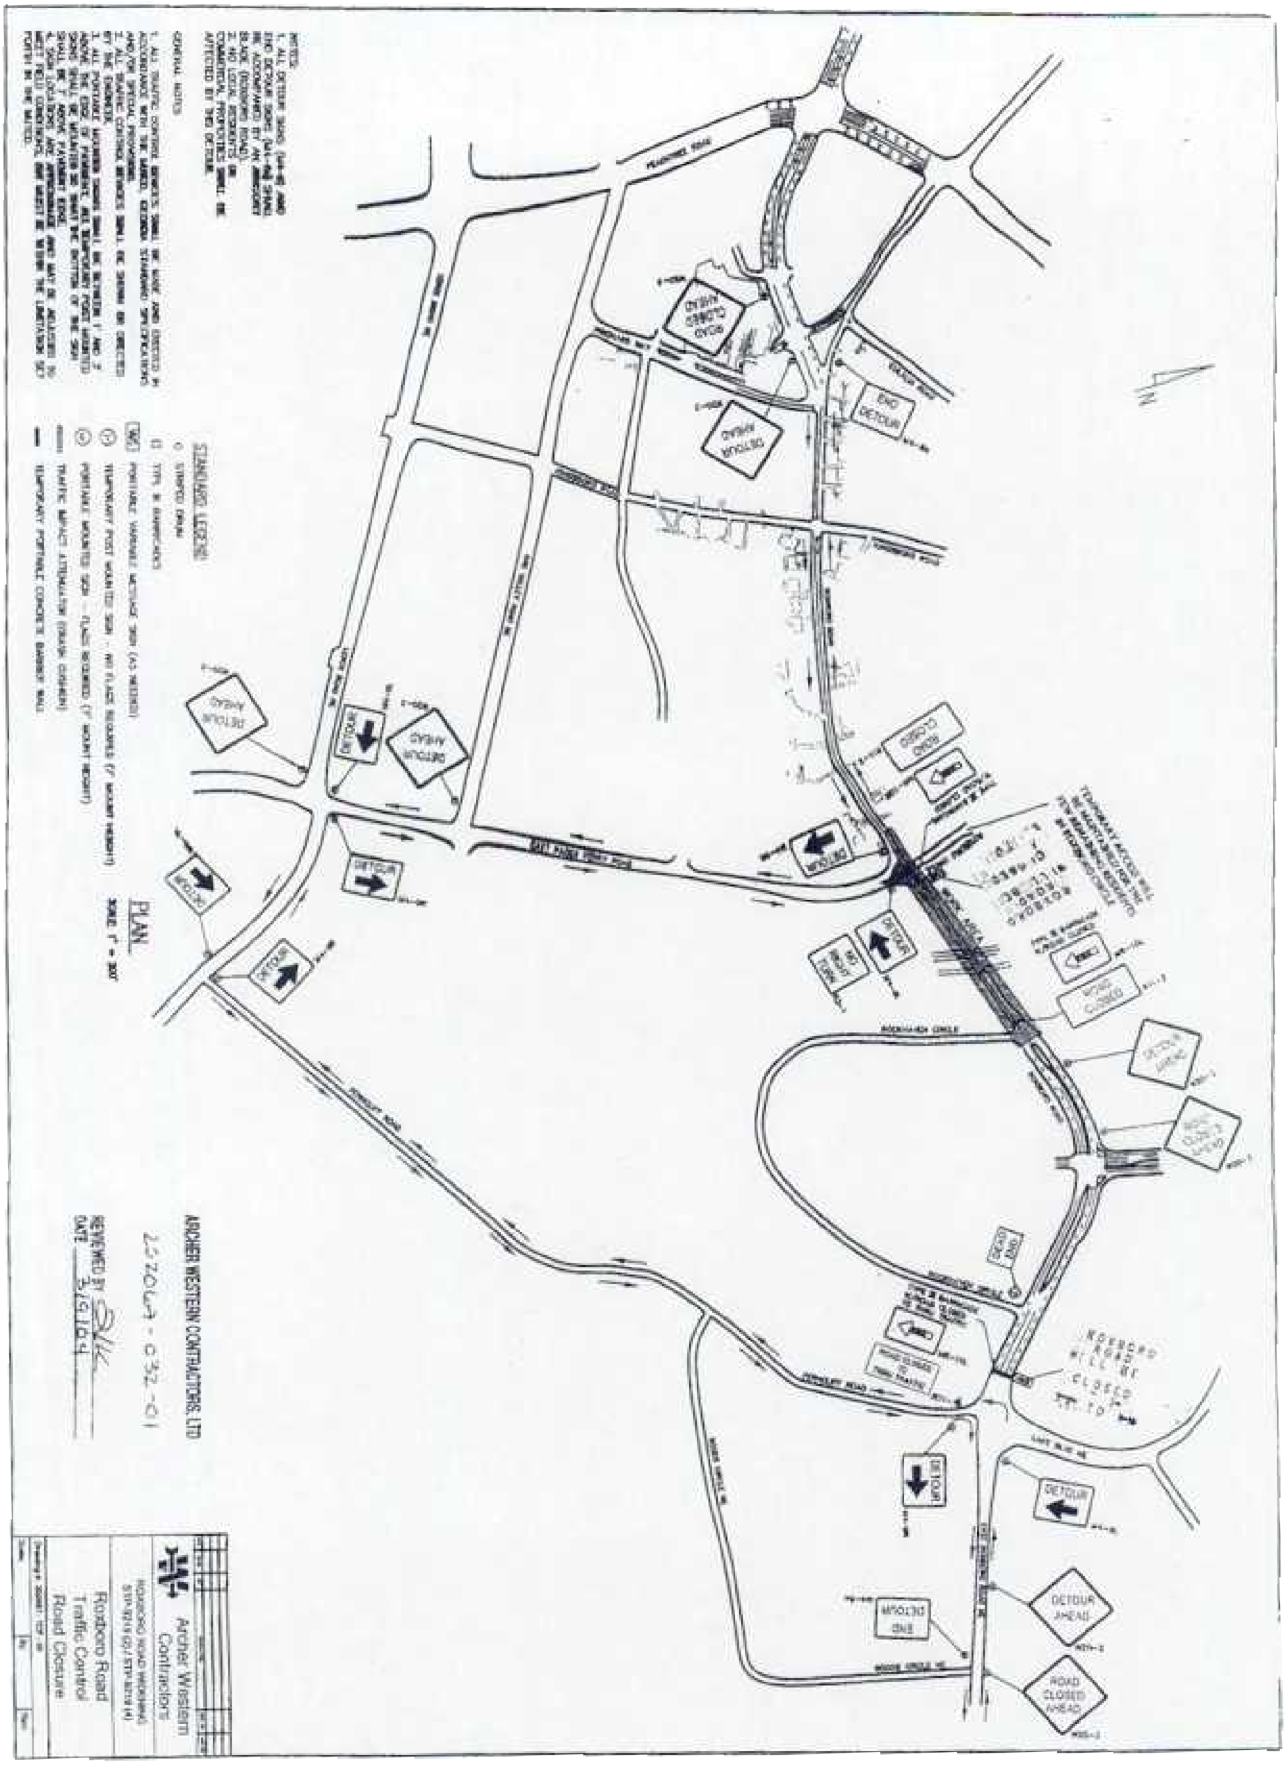
DETOUR AHEAD
ROAD CLOSED AHEAD
END DETOUR
DETOUR
ROAD CLOSED
PLAN
STANDARD LEGEND
GENERAL NOTES
ARCHER WESTERN CONTRACTORS, LTD
Archer Western Contractors
Roxboro Road
Traffic Control
Road Closure